Precast Concrete & Accessories
58 Prospect Street, Auburn, N.Y. 13021
315 252 7214 1 800 479 6335
Fax 315 252 7859

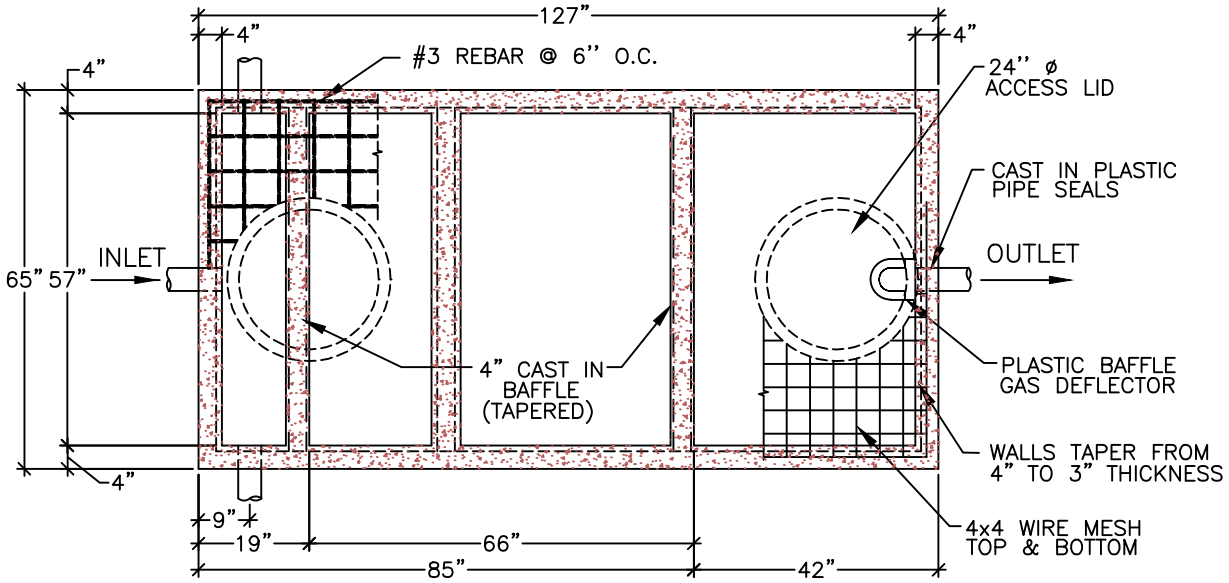

PLAN VIEW

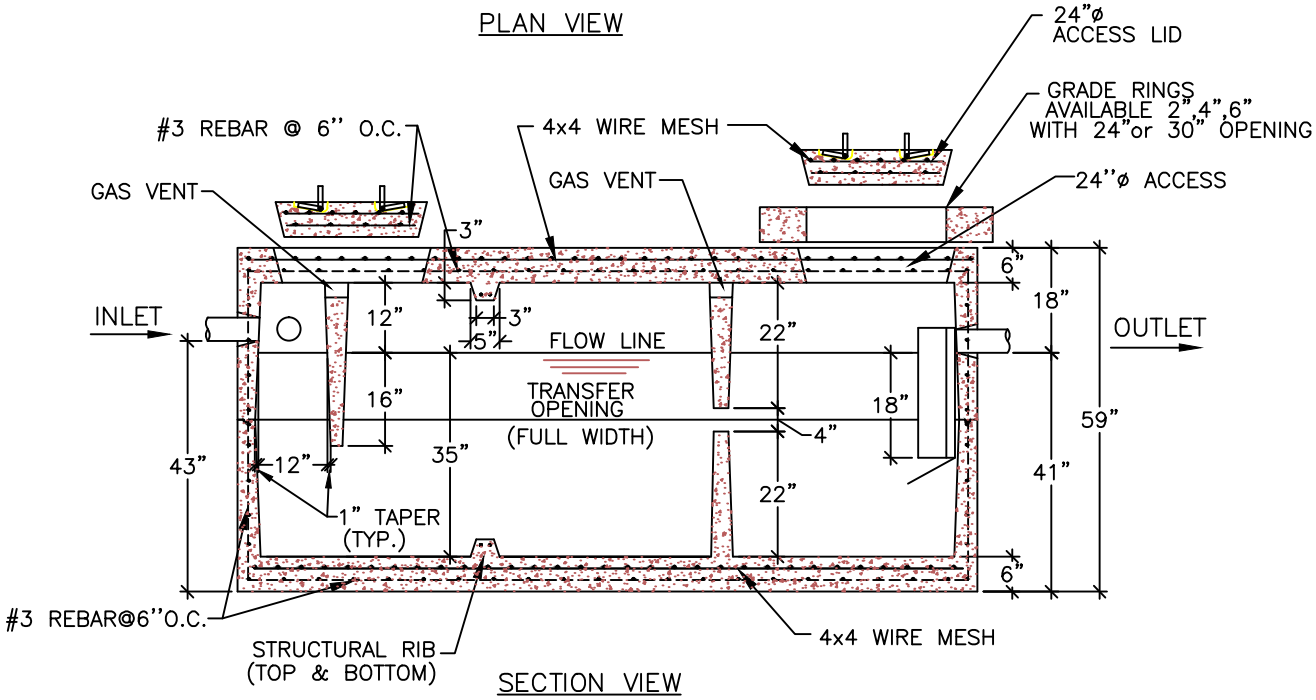

SECTION VIEW

NOTES:
- WEIGHT: 15,041 LBS [7.5 TON]
- 29.36 GALS PER INCH OF RISE
- MEETS OR EXCEEDS 5000PSI CONCRETE

1000 GAL - SEPTIC TANK - LOW PROFILE - TRAFFIC

DRAWN BY: LWK	FILE NAME: ST-1000LBH20	DATE: 1/17/03	SCALE: 3/8"= 1' 0"	SHEET: ST-6