Precast Concrete & Accessories
58 Prospect Street, Auburn, N.Y. 13021
315 252 7214 1 800 479 6335
Fax 315 252 7859

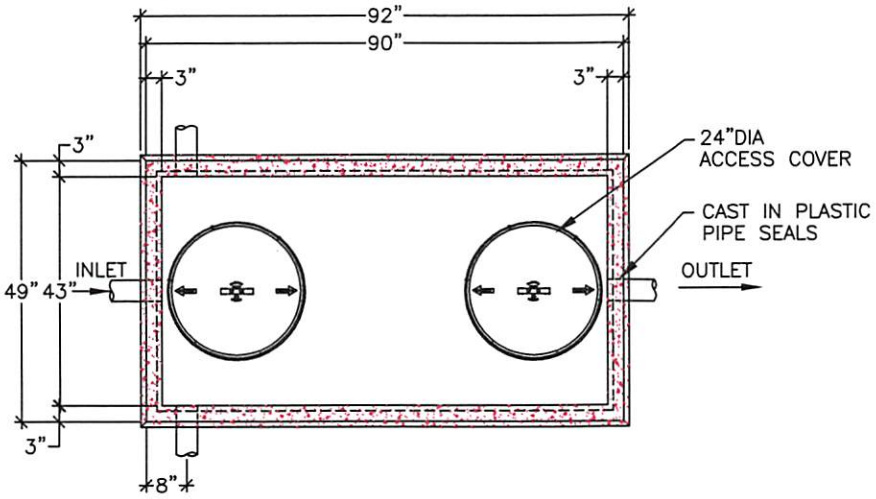

PLAN VIEW

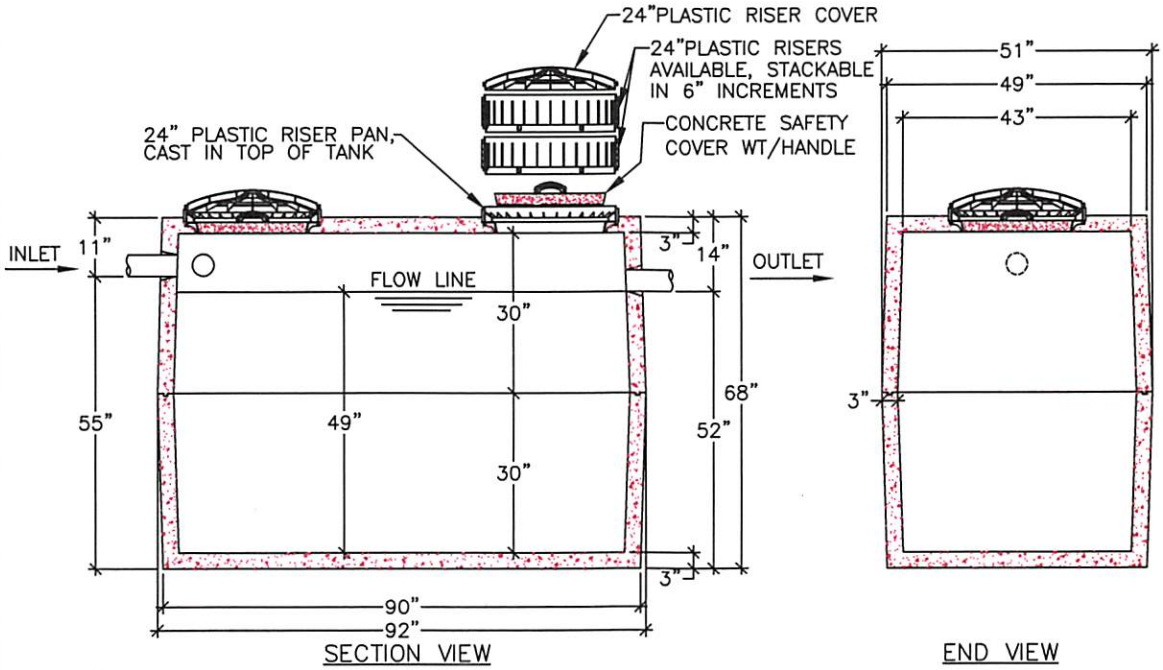

SECTION VIEW

END VIEW

NOTES:
- WEIGHT: 7800 LBS [3.9 TON]
- 15.64 GALS PER INCH OF RISE
- MEETS OR EXCEEDS 5000PSI CONCRETE

750 GAL - UTILITY TANK

DRAWN BY: LWK	FILE NAME: UT-750 NCOV	DATE: 5/24/04	SCALE: 3/8"= 1' 0"	SHEET: UT-6